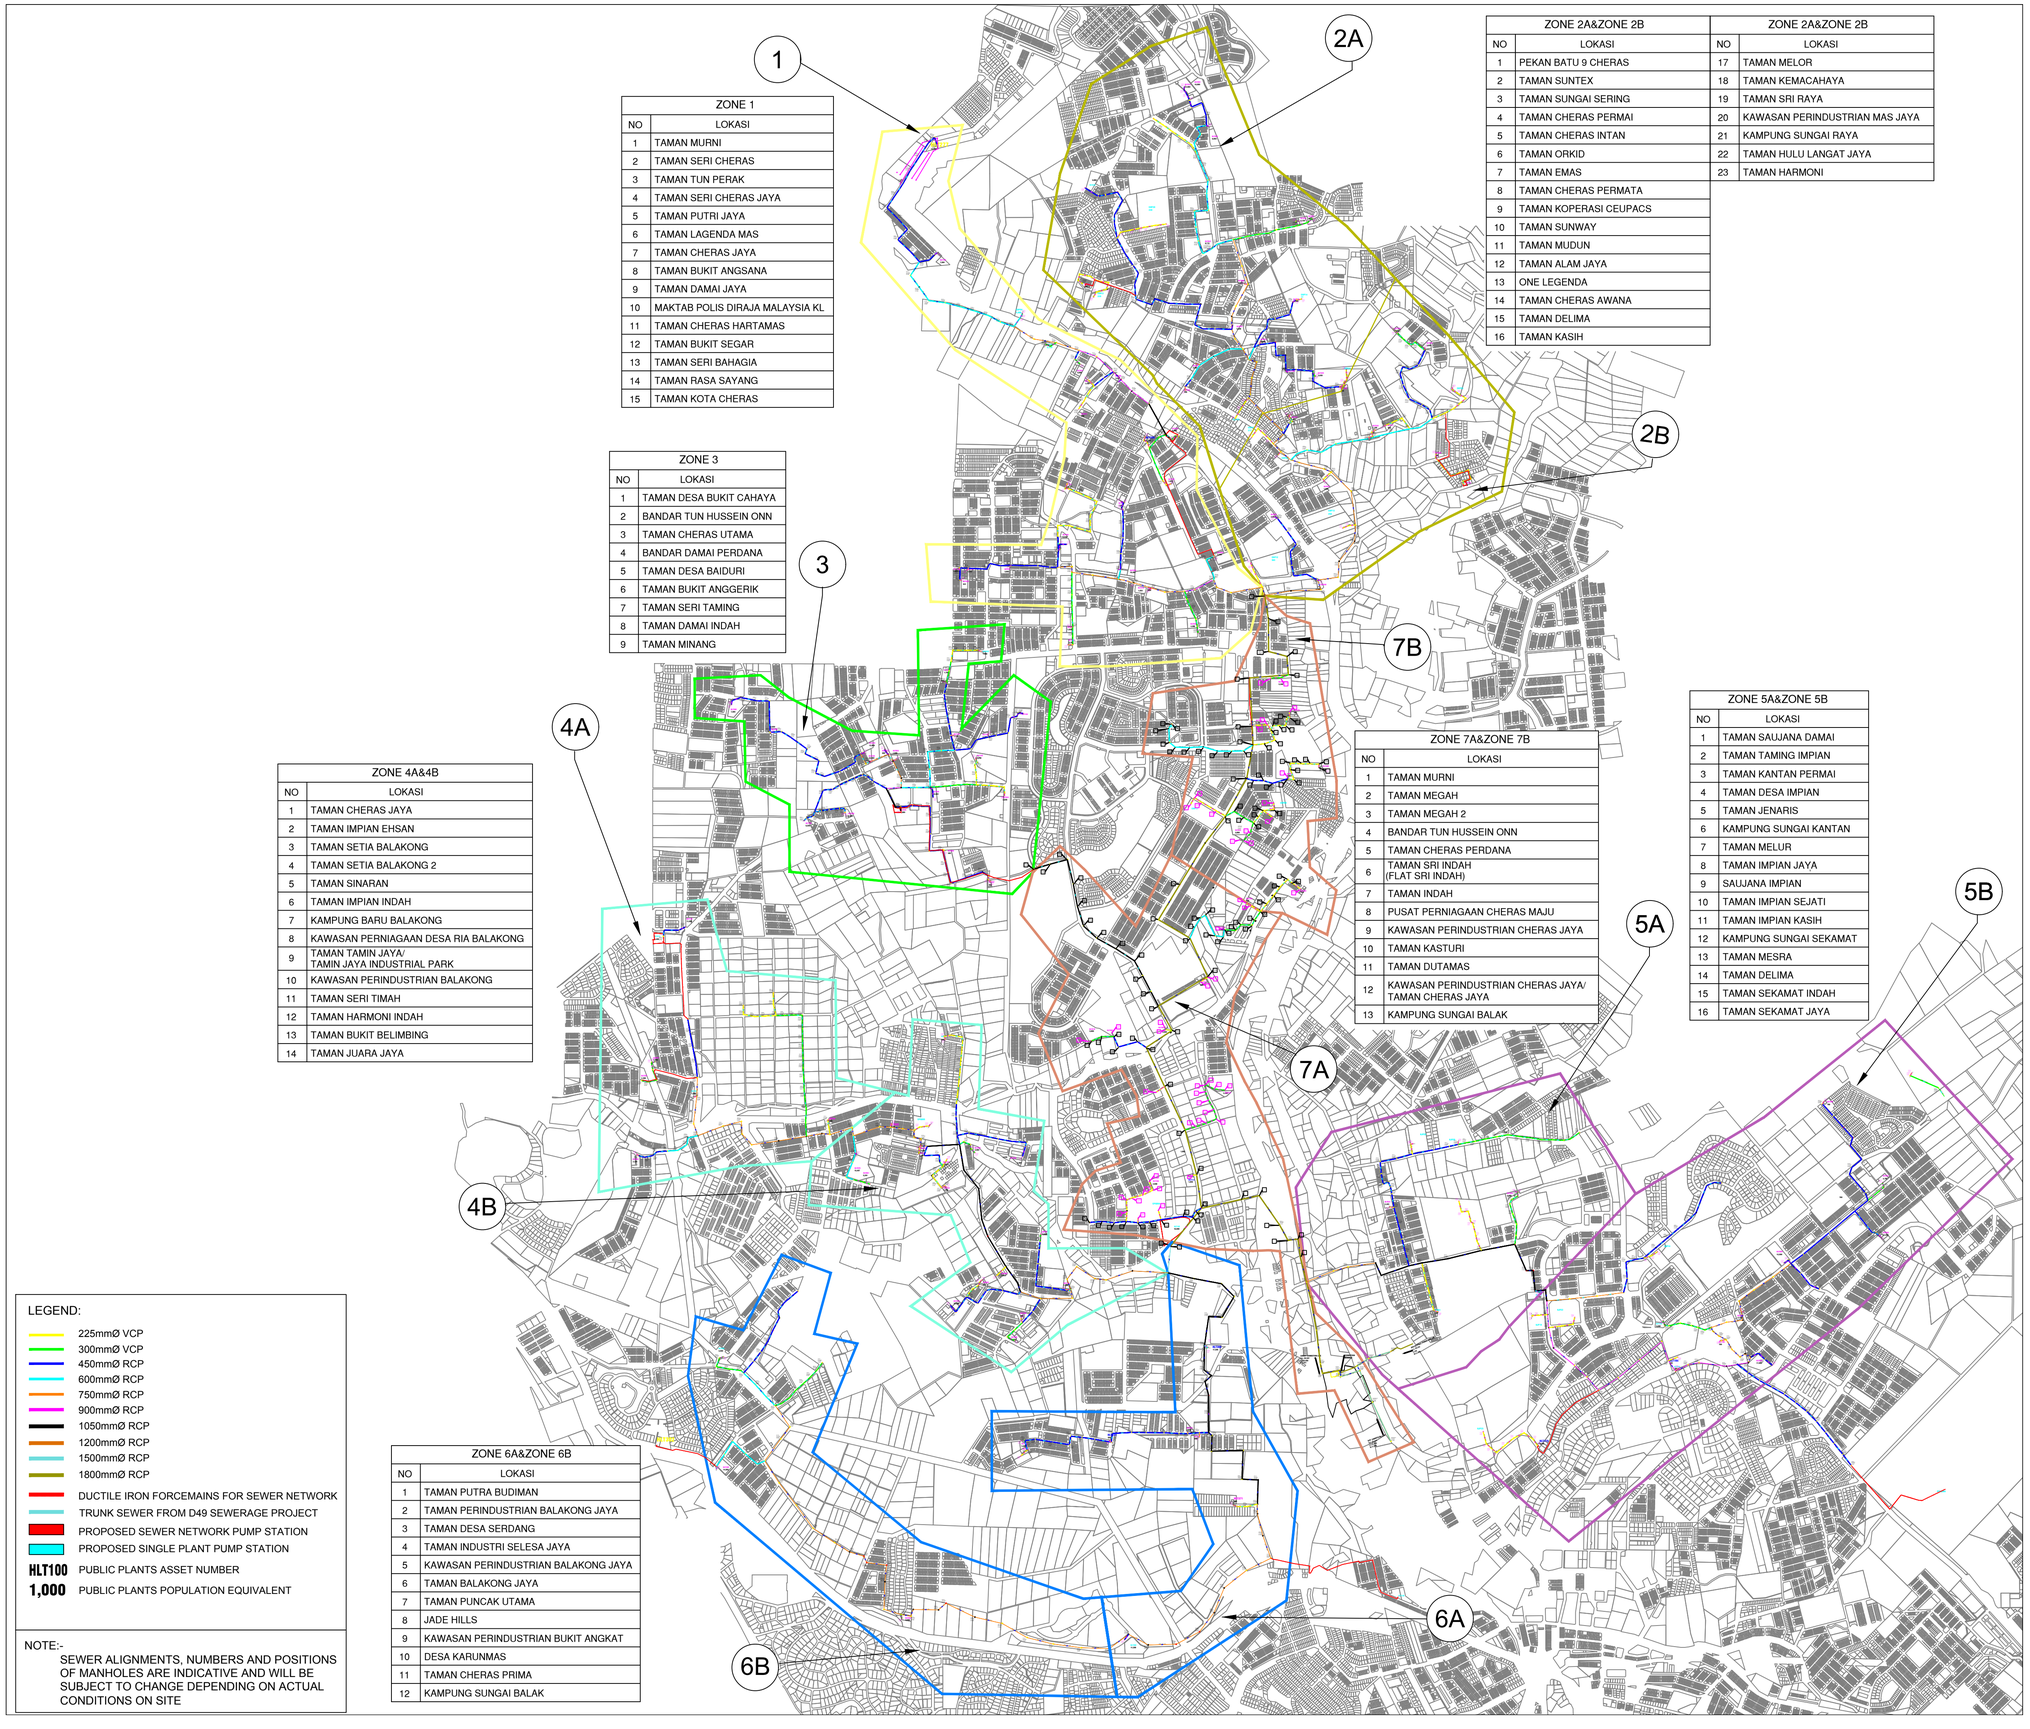


ZONE 1	
NO	LOKASI
1	TAMAN MURNI
2	TAMAN SERI CHERAS
3	TAMAN TUN PERAK
4	TAMAN SERI CHERAS JAYA
5	TAMAN PUTRI JAYA
6	TAMAN LAGENDA MAS
7	TAMAN CHERAS JAYA
8	TAMAN BUKIT ANGSANA
9	TAMAN DAMAI JAYA
10	MAKTAB POLIS DIRAJA MALAYSIA KL
11	TAMAN CHERAS HARTAMAS
12	TAMAN BUKIT SEGAR
13	TAMAN SERI BAHAGIA
14	TAMAN RASA SAYANG
15	TAMAN KOTA CHERAS

ZONE 2A&ZONE 2B	
NO	LOKASI
1	PEKAN BATU 9 CHERAS
2	TAMAN SUNTEX
3	TAMAN SUNGAI SERING
4	TAMAN CHERAS PERMAI
5	TAMAN CHERAS INTAN
6	TAMAN ORKID
7	TAMAN EMAS
8	TAMAN CHERAS PERMATA
9	TAMAN KOPERASI CEUPACS
10	TAMAN SUNWAY
11	TAMAN MUDUN
12	TAMAN ALAM JAYA
13	ONE LEGENDA
14	TAMAN CHERAS AWANA
15	TAMAN DELIMA
16	TAMAN KASIH

ZONE 2A&ZONE 2B	
NO	LOKASI
17	TAMAN MELOR
18	TAMAN KEMACAHAYA
19	TAMAN SRI RAYA
20	KAWASAN PERINDUSTRIAN MAS JAYA
21	KAMPUNG SUNGAI RAYA
22	TAMAN HULU LANGAT JAYA
23	TAMAN HARMONI

ZONE 3	
NO	LOKASI
1	TAMAN DESA BUKIT CAHAYA
2	BANDAR TUN HUSSEIN ONN
3	TAMAN CHERAS UTAMA
4	BANDAR DAMAI PERDANA
5	TAMAN DESA BAIDURI
6	TAMAN BUKIT ANGGERIK
7	TAMAN SERI TAMING
8	TAMAN DAMAI INDAH
9	TAMAN MINANG

ZONE 4A&4B	
NO	LOKASI
1	TAMAN CHERAS JAYA
2	TAMAN IMPIAN EHSAN
3	TAMAN SETIA BALAKONG
4	TAMAN SETIA BALAKONG 2
5	TAMAN SINARAN
6	TAMAN IMPIAN INDAH
7	KAMPUNG BARU BALAKONG
8	KAWASAN PERNIAGAAN DESA RIA BALAKONG
9	TAMAN TAMIN JAYA/ TAMIN JAYA INDUSTRIAL PARK
10	KAWASAN PERINDUSTRIAN BALAKONG
11	TAMAN SERI TIMAH
12	TAMAN HARMONI INDAH
13	TAMAN BUKIT BELIMBING
14	TAMAN JUARA JAYA

ZONE 7A&ZONE 7B	
NO	LOKASI
1	TAMAN MURNI
2	TAMAN MEGAH
3	TAMAN MEGAH 2
4	BANDAR TUN HUSSEIN ONN
5	TAMAN CHERAS PERDANA
6	TAMAN SRI INDAH (FLAT SRI INDAH)
7	TAMAN INDAH
8	PUSAT PERNIAGAAN CHERAS MAJU
9	KAWASAN PERINDUSTRIAN CHERAS JAYA
10	TAMAN KASTURI
11	TAMAN DUTAMAS
12	KAWASAN PERINDUSTRIAN CHERAS JAYA/ TAMAN CHERAS JAYA
13	KAMPUNG SUNGAI BALAK

ZONE 5A&ZONE 5B	
NO	LOKASI
1	TAMAN SAUJANA DAMAI
2	TAMAN TAMING IMPIAN
3	TAMAN KANTAN PERMAI
4	TAMAN DESA IMPIAN
5	TAMAN JENARIS
6	KAMPUNG SUNGAI KANTAN
7	TAMAN MELUR
8	TAMAN IMPIAN JAYA
9	SAUJANA IMPIAN
10	TAMAN IMPIAN SEJATI
11	TAMAN IMPIAN KASIH
12	KAMPUNG SUNGAI SEKAMAT
13	TAMAN MESRA
14	TAMAN DELIMA
15	TAMAN SEKAMAT INDAH
16	TAMAN SEKAMAT JAYA

ZONE 6A&ZONE 6B	
NO	LOKASI
1	TAMAN PUTRA BUDIMAN
2	TAMAN PERINDUSTRIAN BALAKONG JAYA
3	TAMAN DESA SERDANG
4	TAMAN INDUSTRI SELESA JAYA
5	KAWASAN PERINDUSTRIAN BALAKONG JAYA
6	TAMAN BALAKONG JAYA
7	TAMAN PUNCAK UTAMA
8	JADE HILLS
9	KAWASAN PERINDUSTRIAN BUKIT ANGKAT
10	DESA KARUNMAS
11	TAMAN CHERAS PRIMA
12	KAMPUNG SUNGAI BALAK

LEGEND:

- 225mmØ VCP
- 300mmØ VCP
- 450mmØ RCP
- 600mmØ RCP
- 750mmØ RCP
- 900mmØ RCP
- 1050mmØ RCP
- 1200mmØ RCP
- 1500mmØ RCP
- 1800mmØ RCP
- DUCTILE IRON FORCEMAINS FOR SEWER NETWORK
- TRUNK SEWER FROM D49 SEWERAGE PROJECT
- PROPOSED SEWER NETWORK PUMP STATION
- PROPOSED SINGLE PLANT PUMP STATION
- **HLT100** PUBLIC PLANTS ASSET NUMBER
- **1,000** PUBLIC PLANTS POPULATION EQUIVALENT

NOTE:-

SEWER ALIGNMENTS, NUMBERS AND POSITIONS OF MANHOLES ARE INDICATIVE AND WILL BE SUBJECT TO CHANGE DEPENDING ON ACTUAL CONDITIONS ON SITE